PLAN PARCELACIJE - ANALITIČKO-GEODETSKI ELEMENTI

DEL PROJEKT d.o.o. Budva

BUDVA - centar

DETALJNI URBANISTIČKI PLAN

KOORDINATE ANALITIČKO-GEODETSKIH TAČAKA PLANIRANIH URBANISTIČKIH PARCELA

R 1:1000

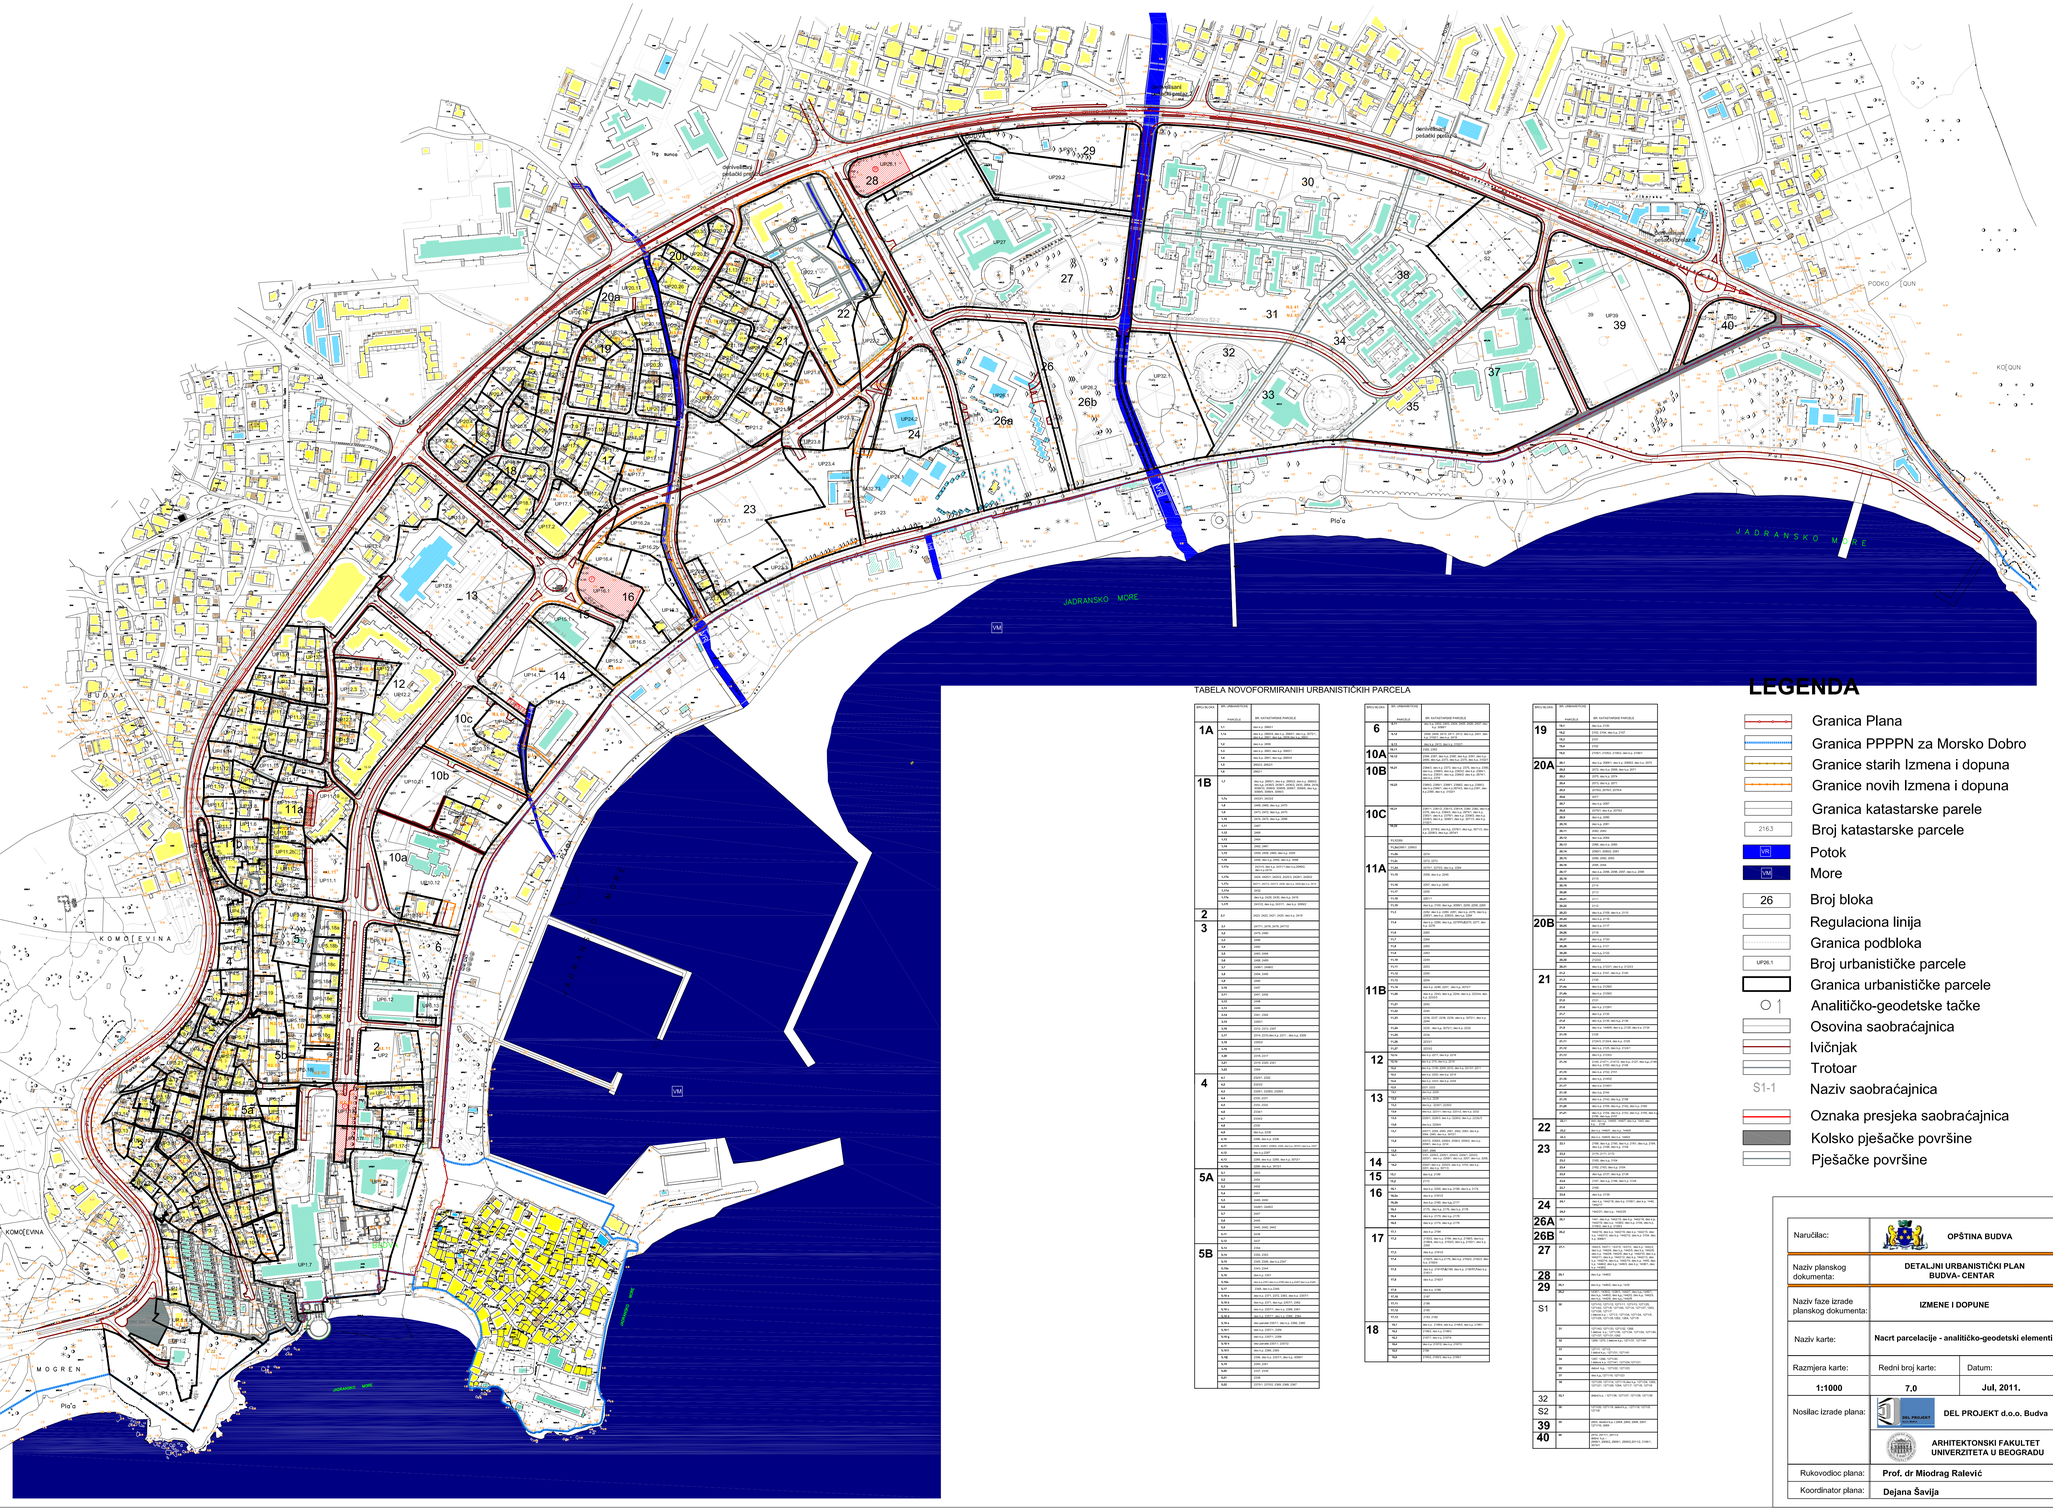
JADRANSKO MORE
KOMOĆEVINA
MOGREN
BUDVA
PODKO...QUN
KOĆ QUN
Pla'a
Trg Sunca
